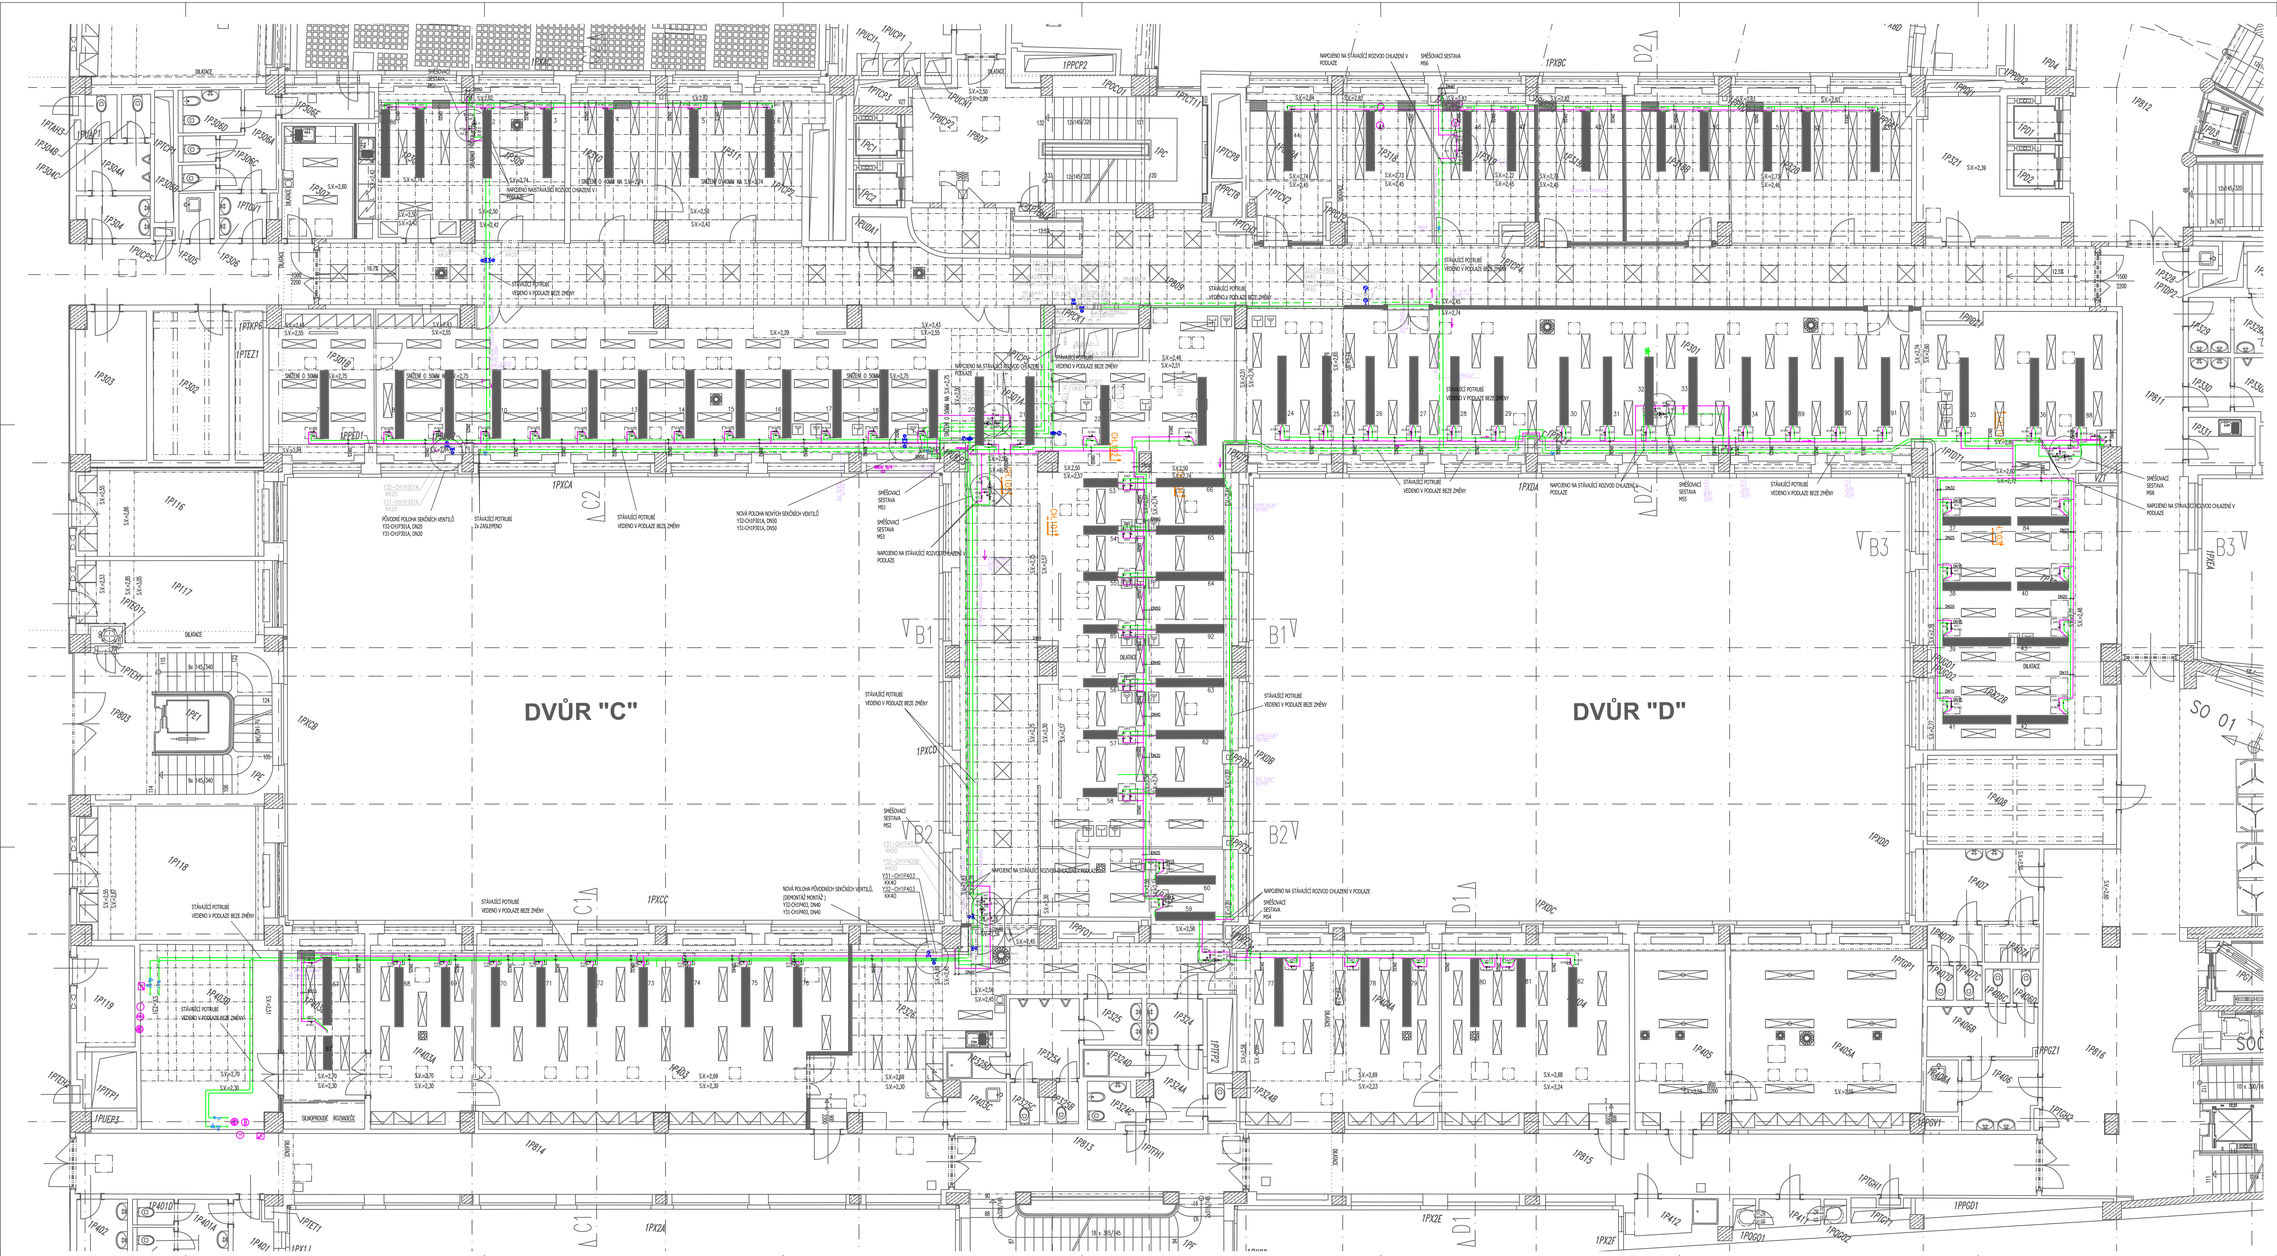
DVŮR "C"
DVŮR "D"
SO 01
STÁVAJÍCÍ POTRUBÍ VEDENO V PODLAZE BEZE ZMĚNY
NAPOJENO NA STÁVAJÍCÍ ROZVOD CHLAZENÍ V PODLAZE
SMĚŠOVACÍ SESTAVA M50
SMĚŠOVACÍ SESTAVA M51
SMĚŠOVACÍ SESTAVA M53
SMĚŠOVACÍ SESTAVA M52
SMĚŠOVACÍ SESTAVA M54
NOVÁ POLOHA NOVÝCH SEKČNÍCH VENTILŮ Y33-CH1P3014, DN50 Y33-CH1P3015, DN50
NOVÁ POLOHA PŮVODNÍCH SEKČNÍCH VENTILŮ (DEMONTÁŽ NOMTÁŽ.) Y32-CH1P3402, DN40 Y33-CH1P3403, DN40
PŮVODNÍ POLOHA SEKČNÍCH VENTILŮ Y33-CH1P3014, DN50 Y33-CH1P3015, DN50
NAPOJENO NASTÁVAJÍCÍ ROZVOD CHLAZENÍ V PODLAZE
1PXCA
1PXCB
1PXCC
1PXCD
1PXDA
1PXDB
1PXDC
1PXDD
1PXBC
1PXZE
1PXZF
1PXZA
1PYT2
